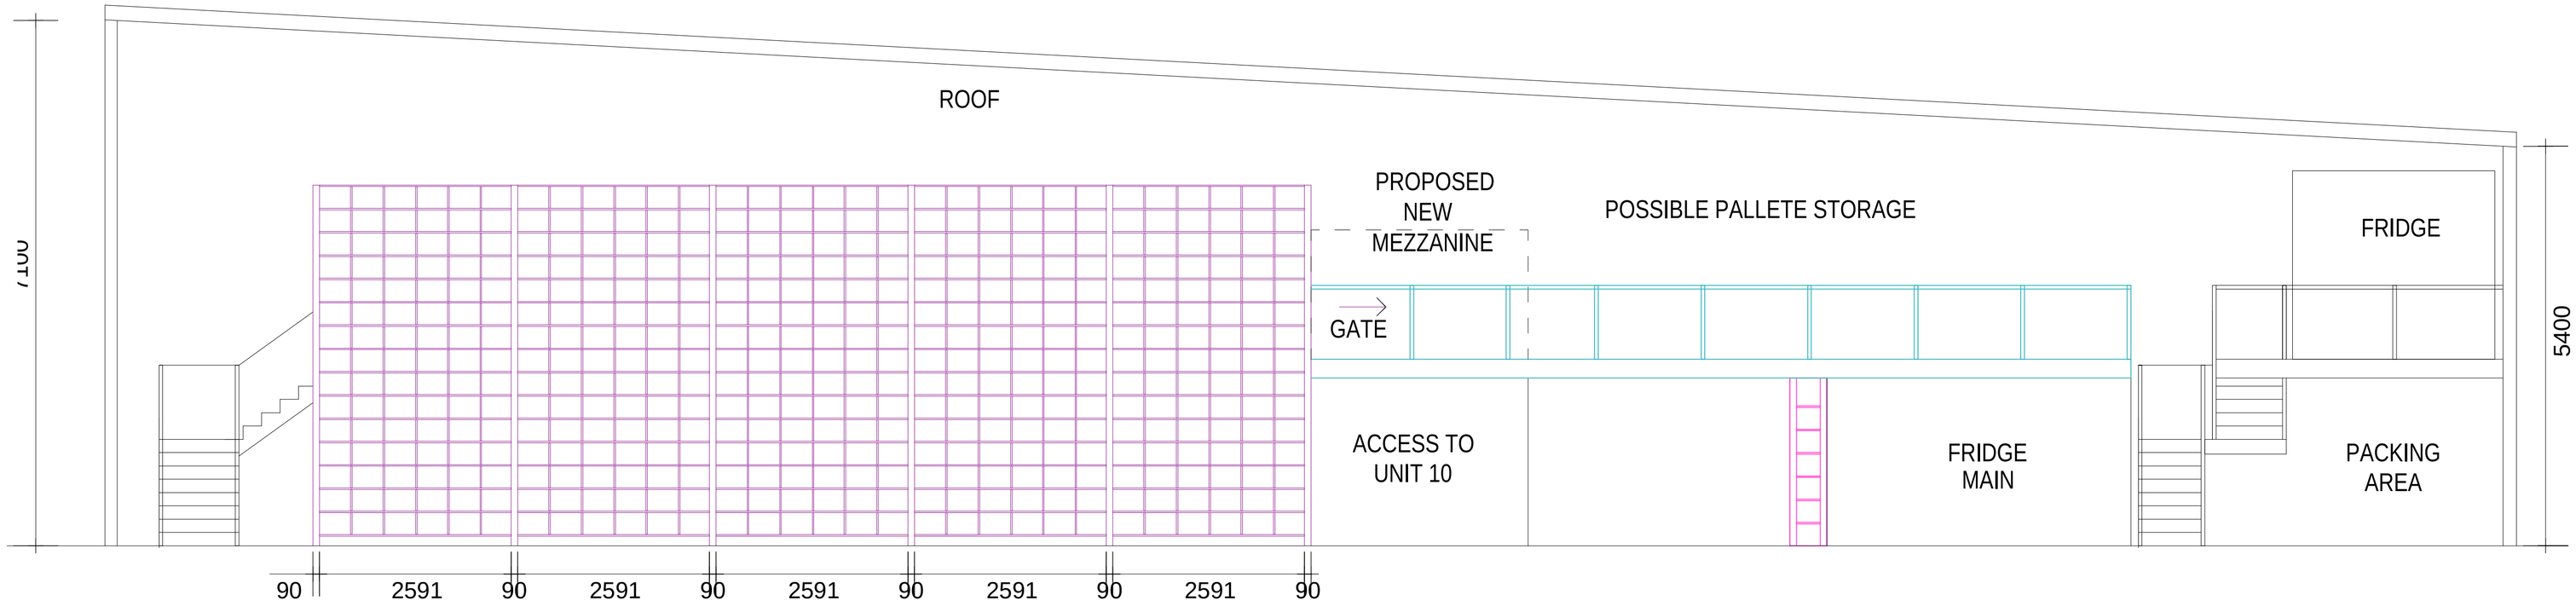

01 - TYPICAL BAY ELEVATION
OPTION 1

ELEVATION A PROPOSED

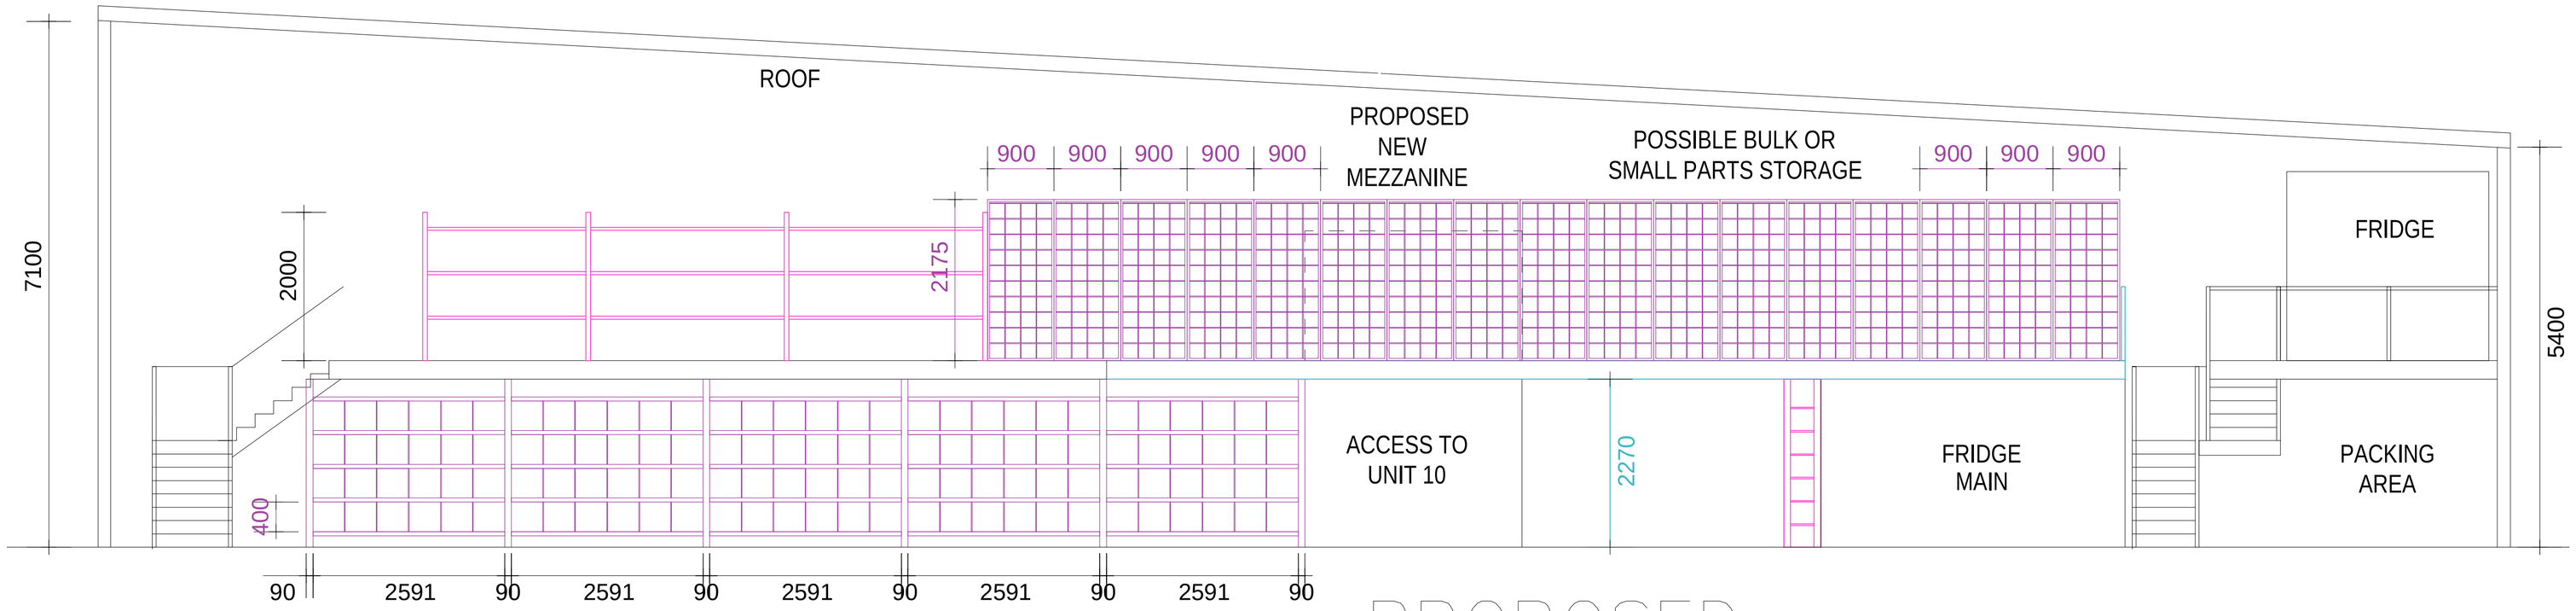

02 - TYPICAL BAY ELEVATION
OPTION 1

SECTION C–C PROPOSED

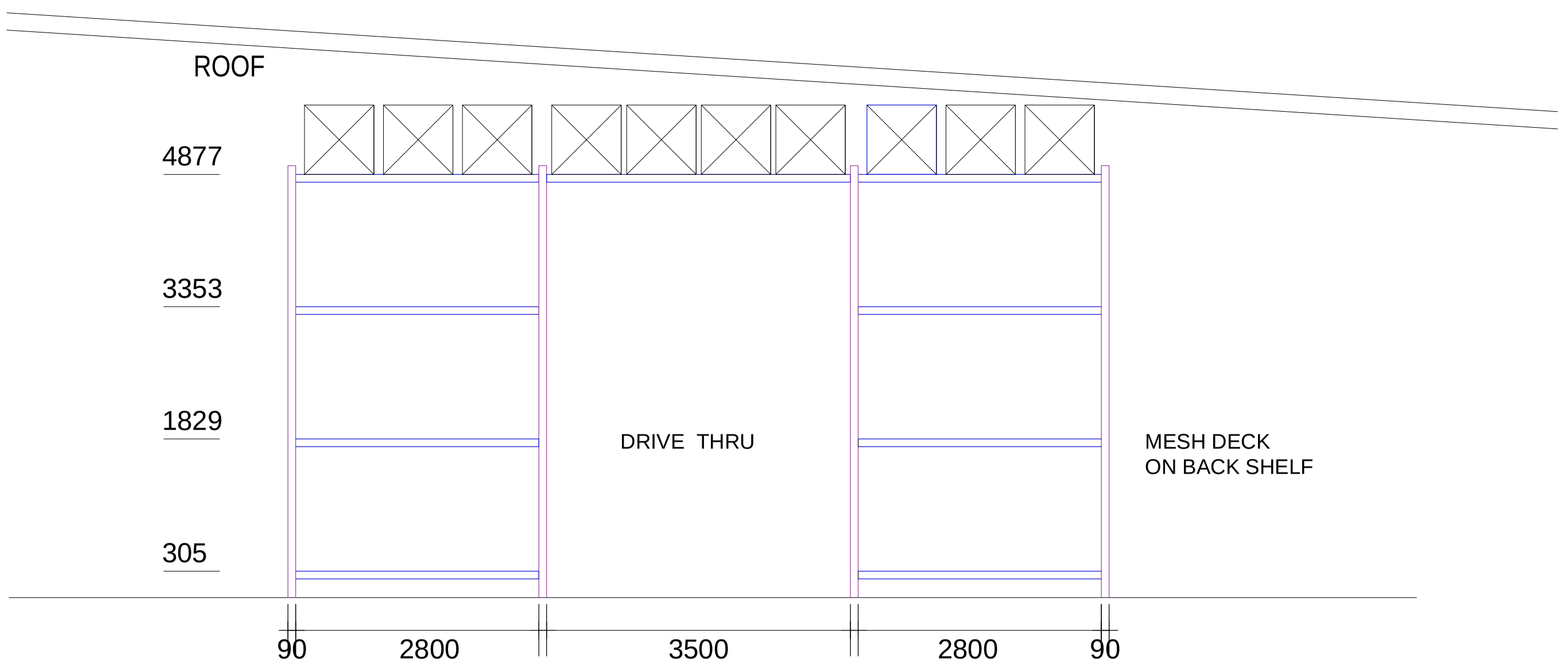

03 - TYPICAL PALLET RACKING
OPTION 1

ELEVATION B PROPOSED