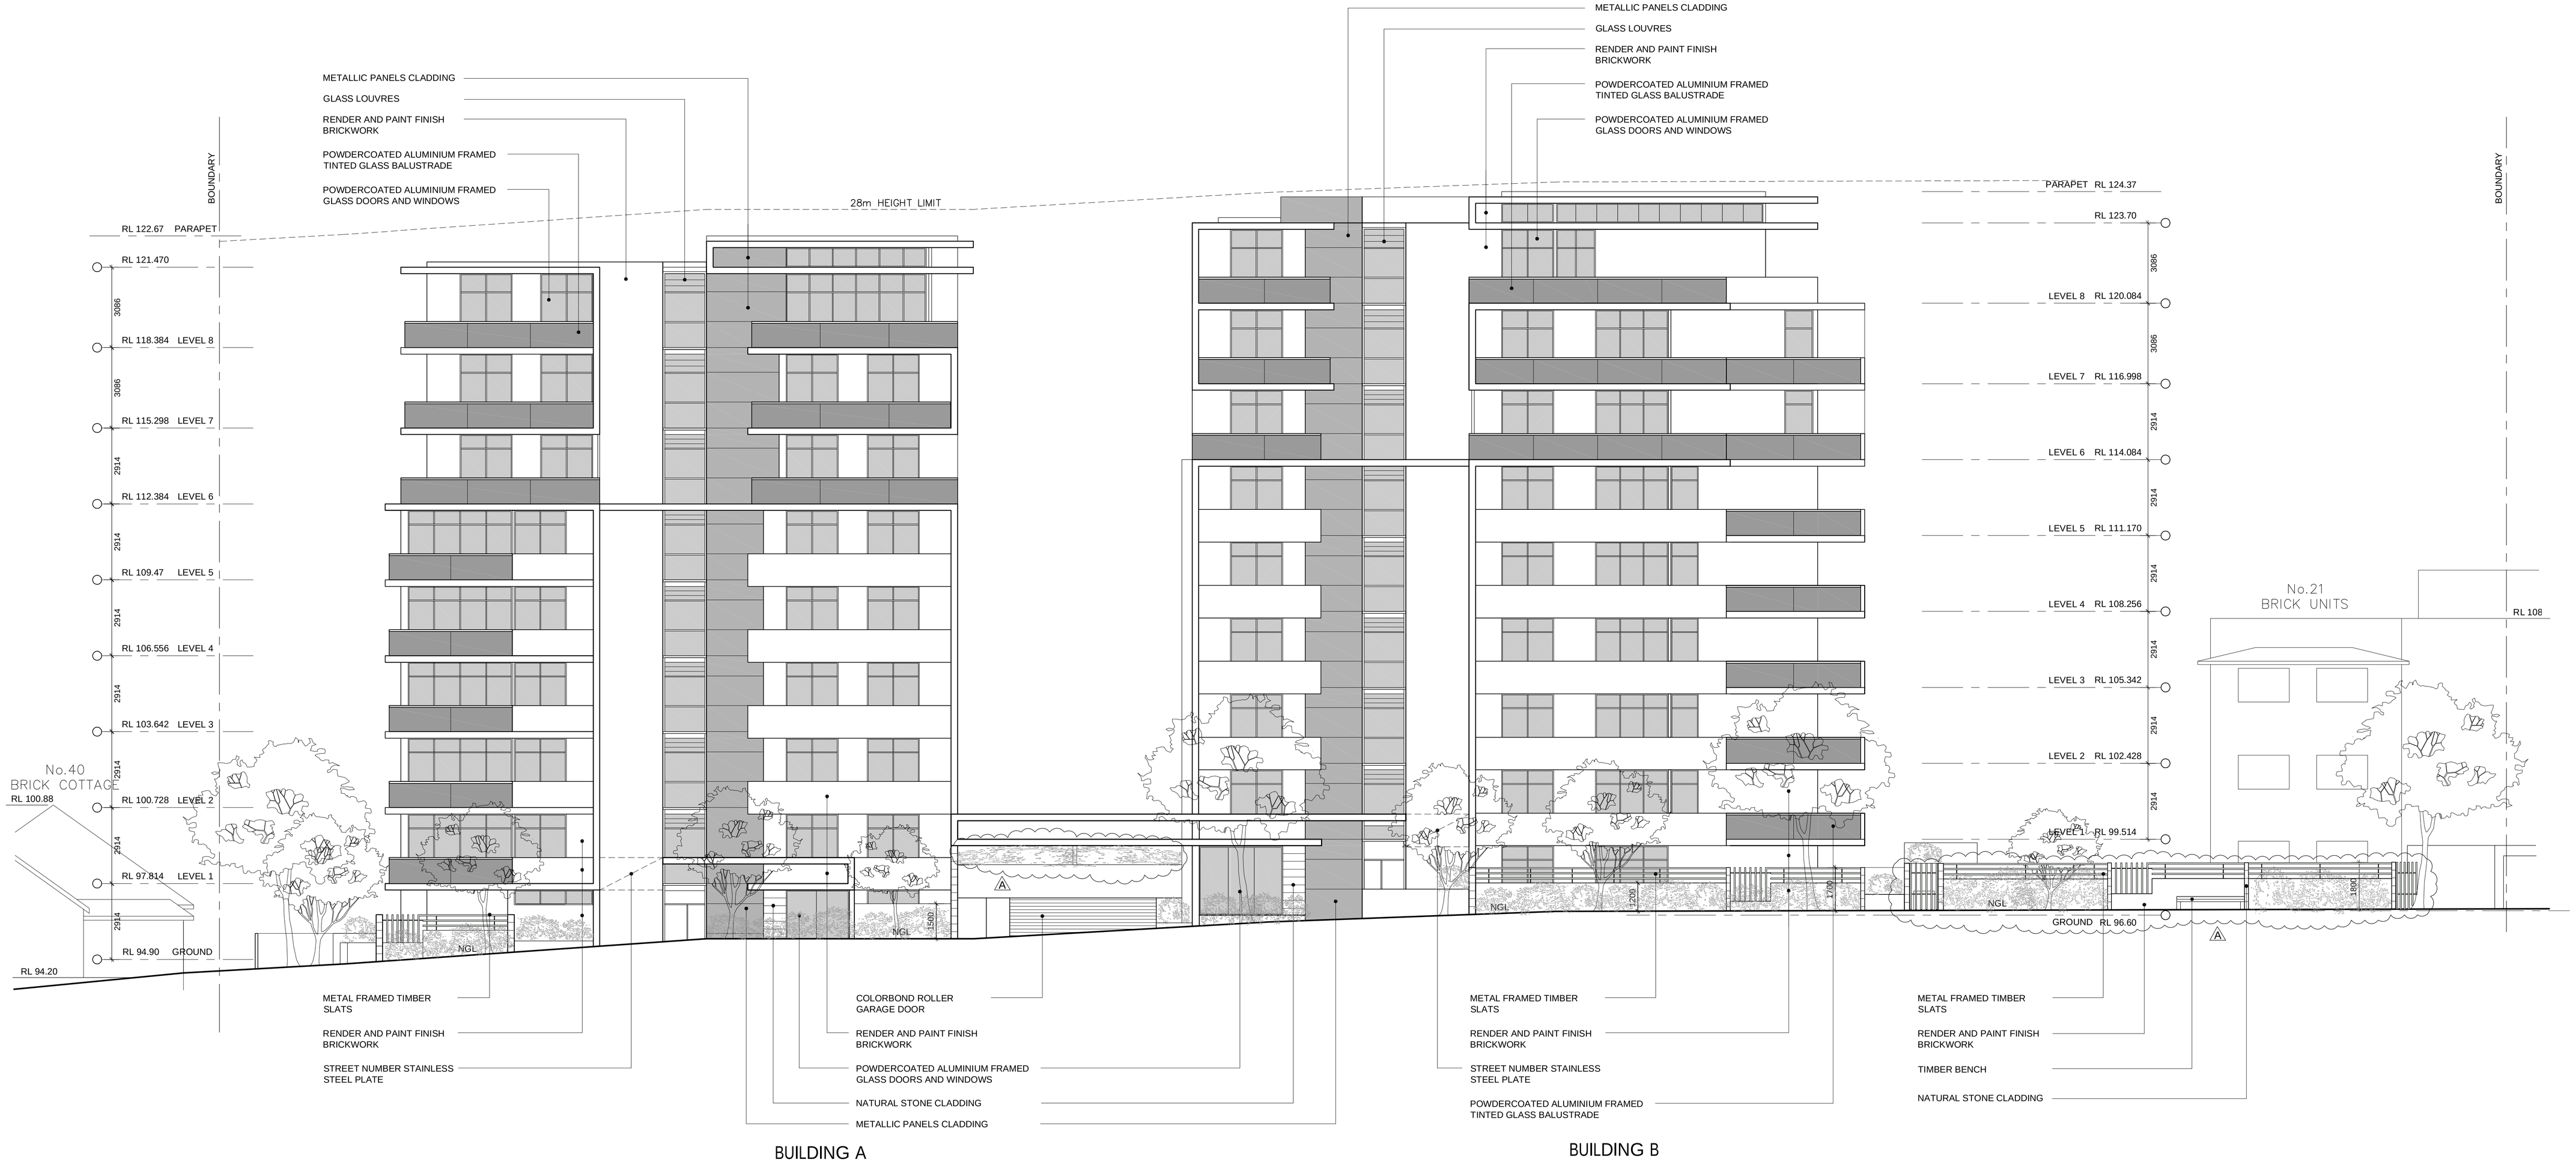

1 SOUTH / WAVERLEY STREET ELEVATION

0 1 2 3 4 5