# RACKS COLOUR SCHEME

EXISTING RACK

RACK EXISTING MODIFIED

RACK NEW
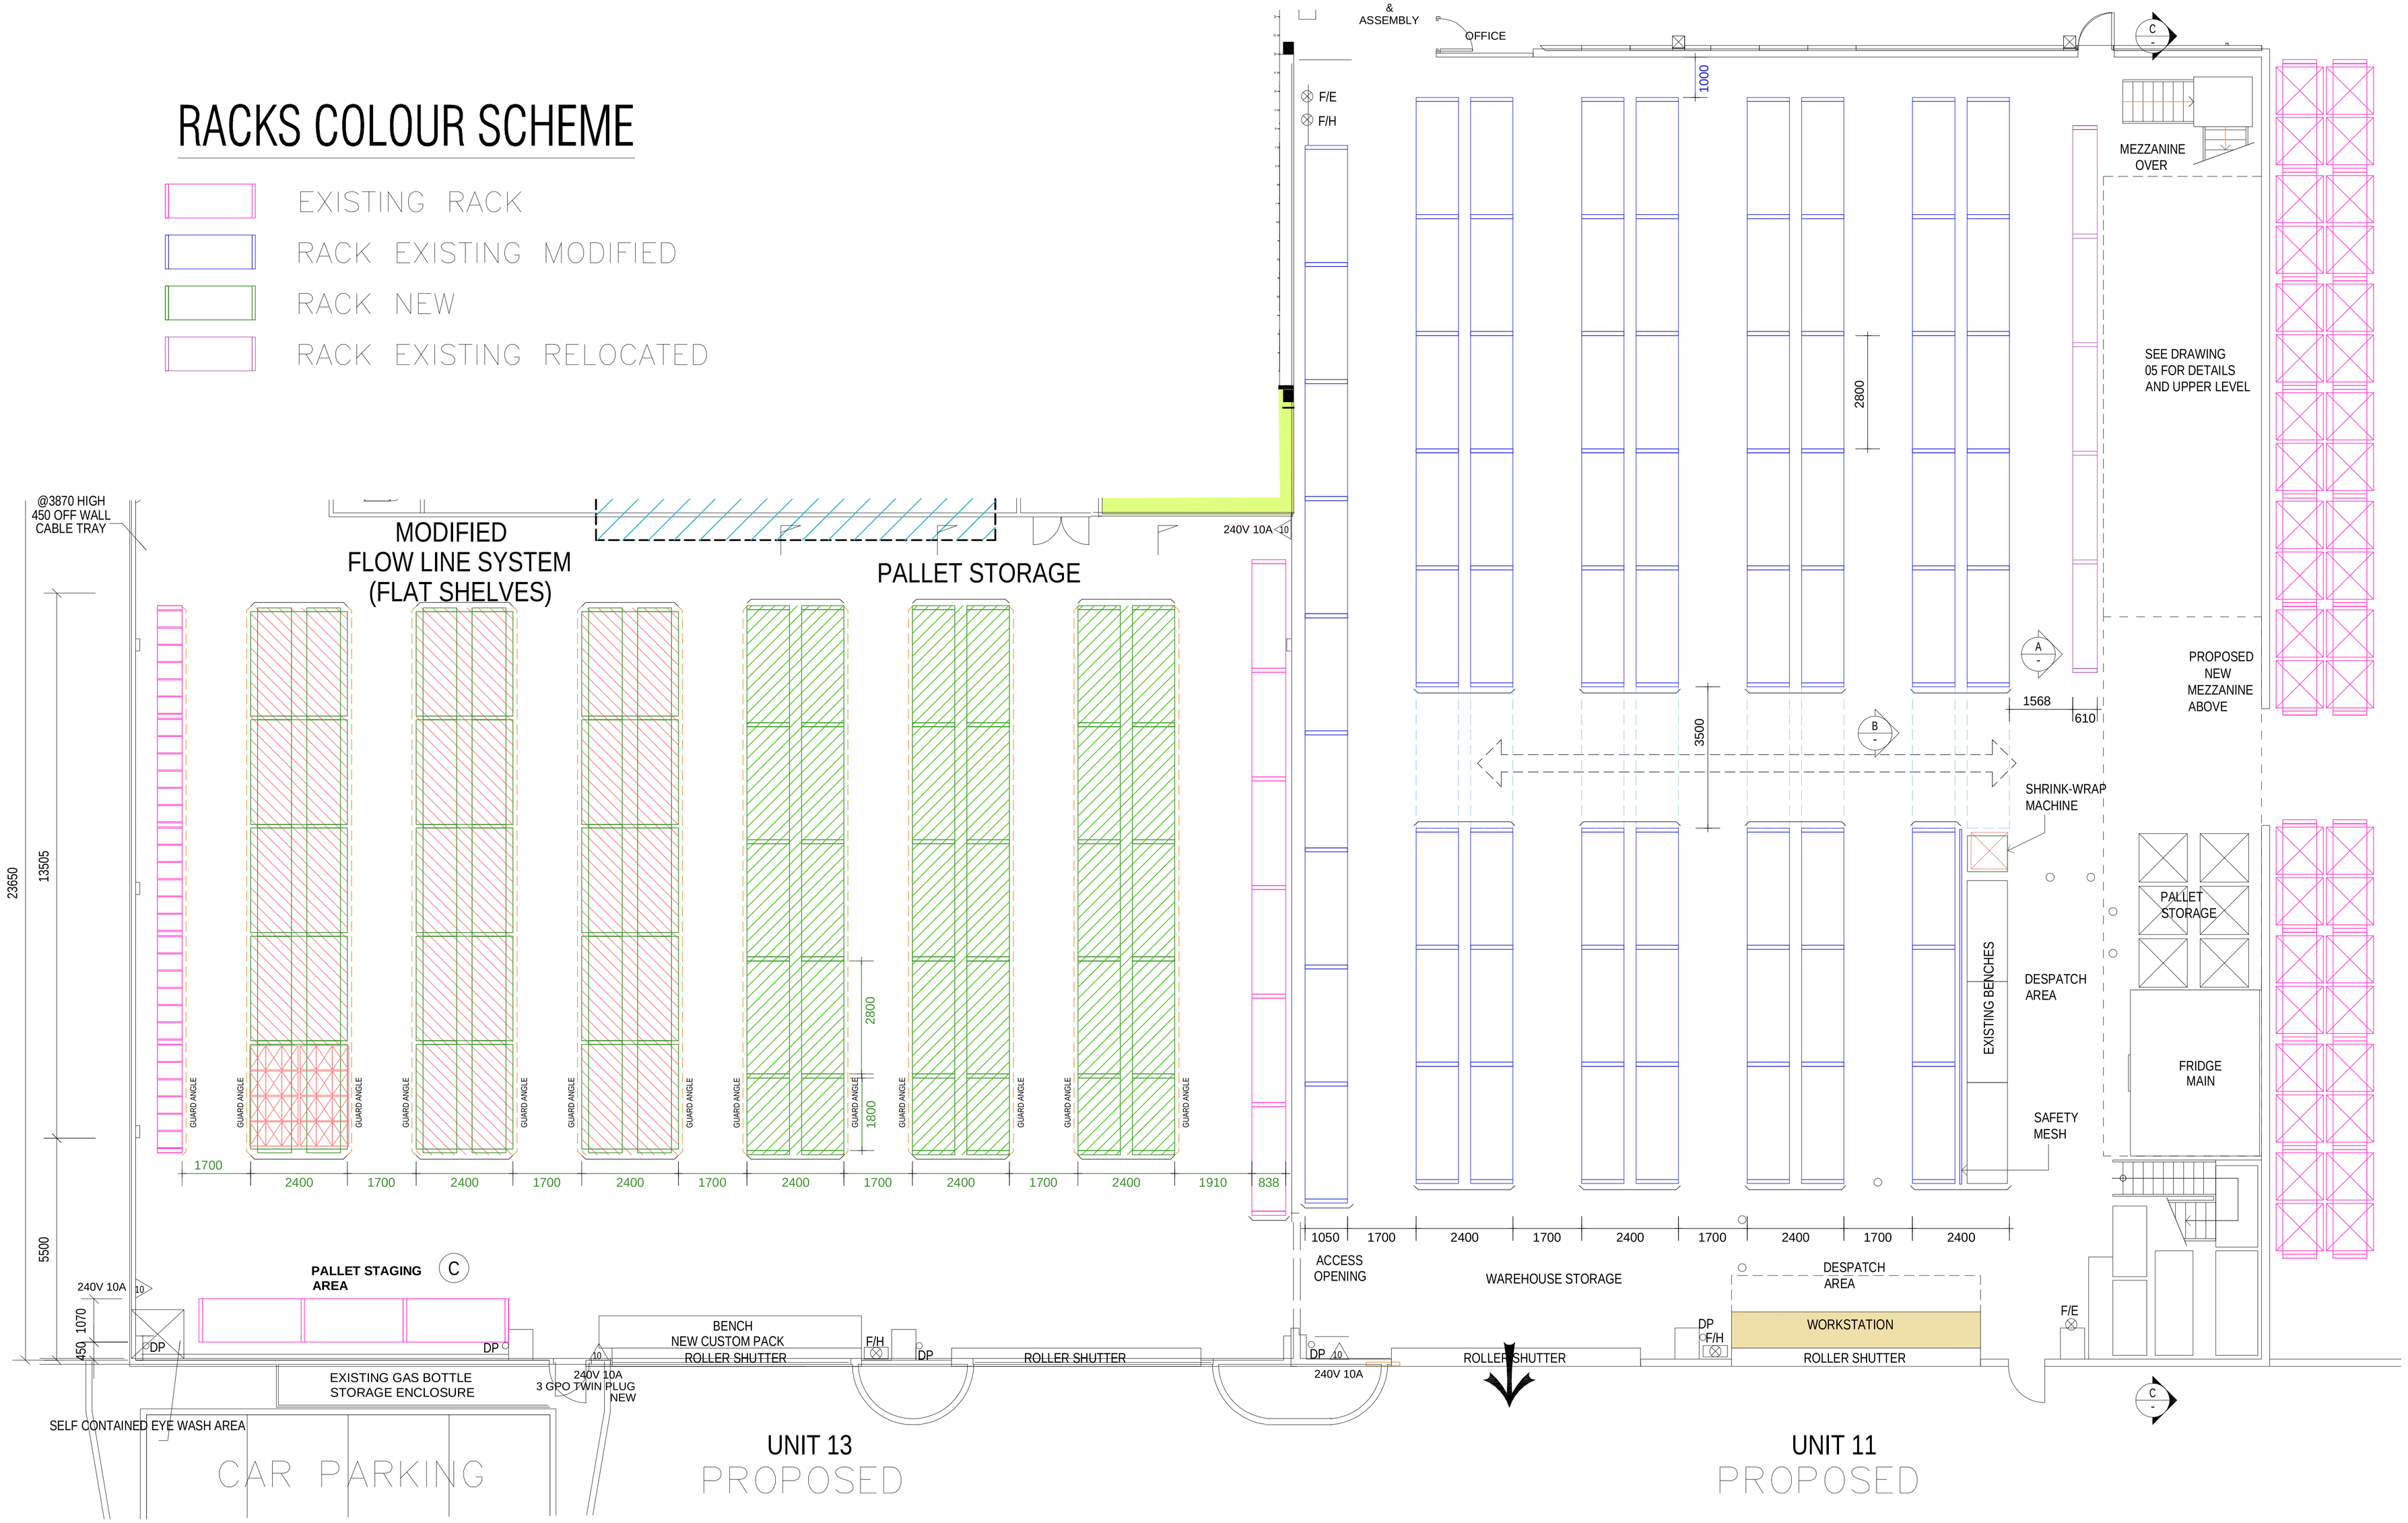
RACK EXISTING RELOCATED